BAKER

MAY 1907

1 inch to 50 feet

DESCRIPTION

This plat of Baker embraces a portion of the S.½ of N.E.¼ Sec. 10, T. 35 N.; R. E. W.M. and the initial point is the northeast corner of the said S.½.

DEDICATION

Know all men by these presents that we Magnus Miller and Doris Miller husband and wife owners in fee simple of the land herein described and platted, hereby declare this plat, and dedicate to the use of the public forever, all the streets, avenues and alleys shown thereon.

In witness whereof we have hereunto set our hands and seals this 27th day of May A.D. 1907.

Magnus Miller [Seal]

Doris Miller [Seal]

STATE OF WASHINGTON } S.S.
COUNTY OF SKAGIT. }

This is to certify, that on this 27th day of May A.D. 1907, before me the undersigned, a Notary Public in and for the State of Washington duly commissioned and sworn personally came Magnus Miller and Doris Miller his wife, to me known to be the individuals described in and who executed the dedication of the plat hereto annexed and acknowledged to me that they signed and sealed the same as their free and voluntary act and deed for the uses and purposes therein mentioned.

Witness my hand and official seal the day and year in this certificate first above written.

J. E. Shrauger
Notary Public in and for the State of Washington, residing at Mount Vernon.

J. E. SHRAUGER Notary Public State of Washington Commission expires Dec. 20 1909

Examined and approved this 5th day of June 1907

P. M. Moody
Chairman Board of Co. Commissioners

#62573. 71-25-Pd

Filed for record at request of Magnus Miller on the 6th day of June A.D. 1907, at 15 minutes past 3 O'clock P.M. and recorded in Volume 3 of Plats at page 63 records of Skagit County Washington

Ed. Fredlund
Auditor of Skagit County Washington
By Deputy

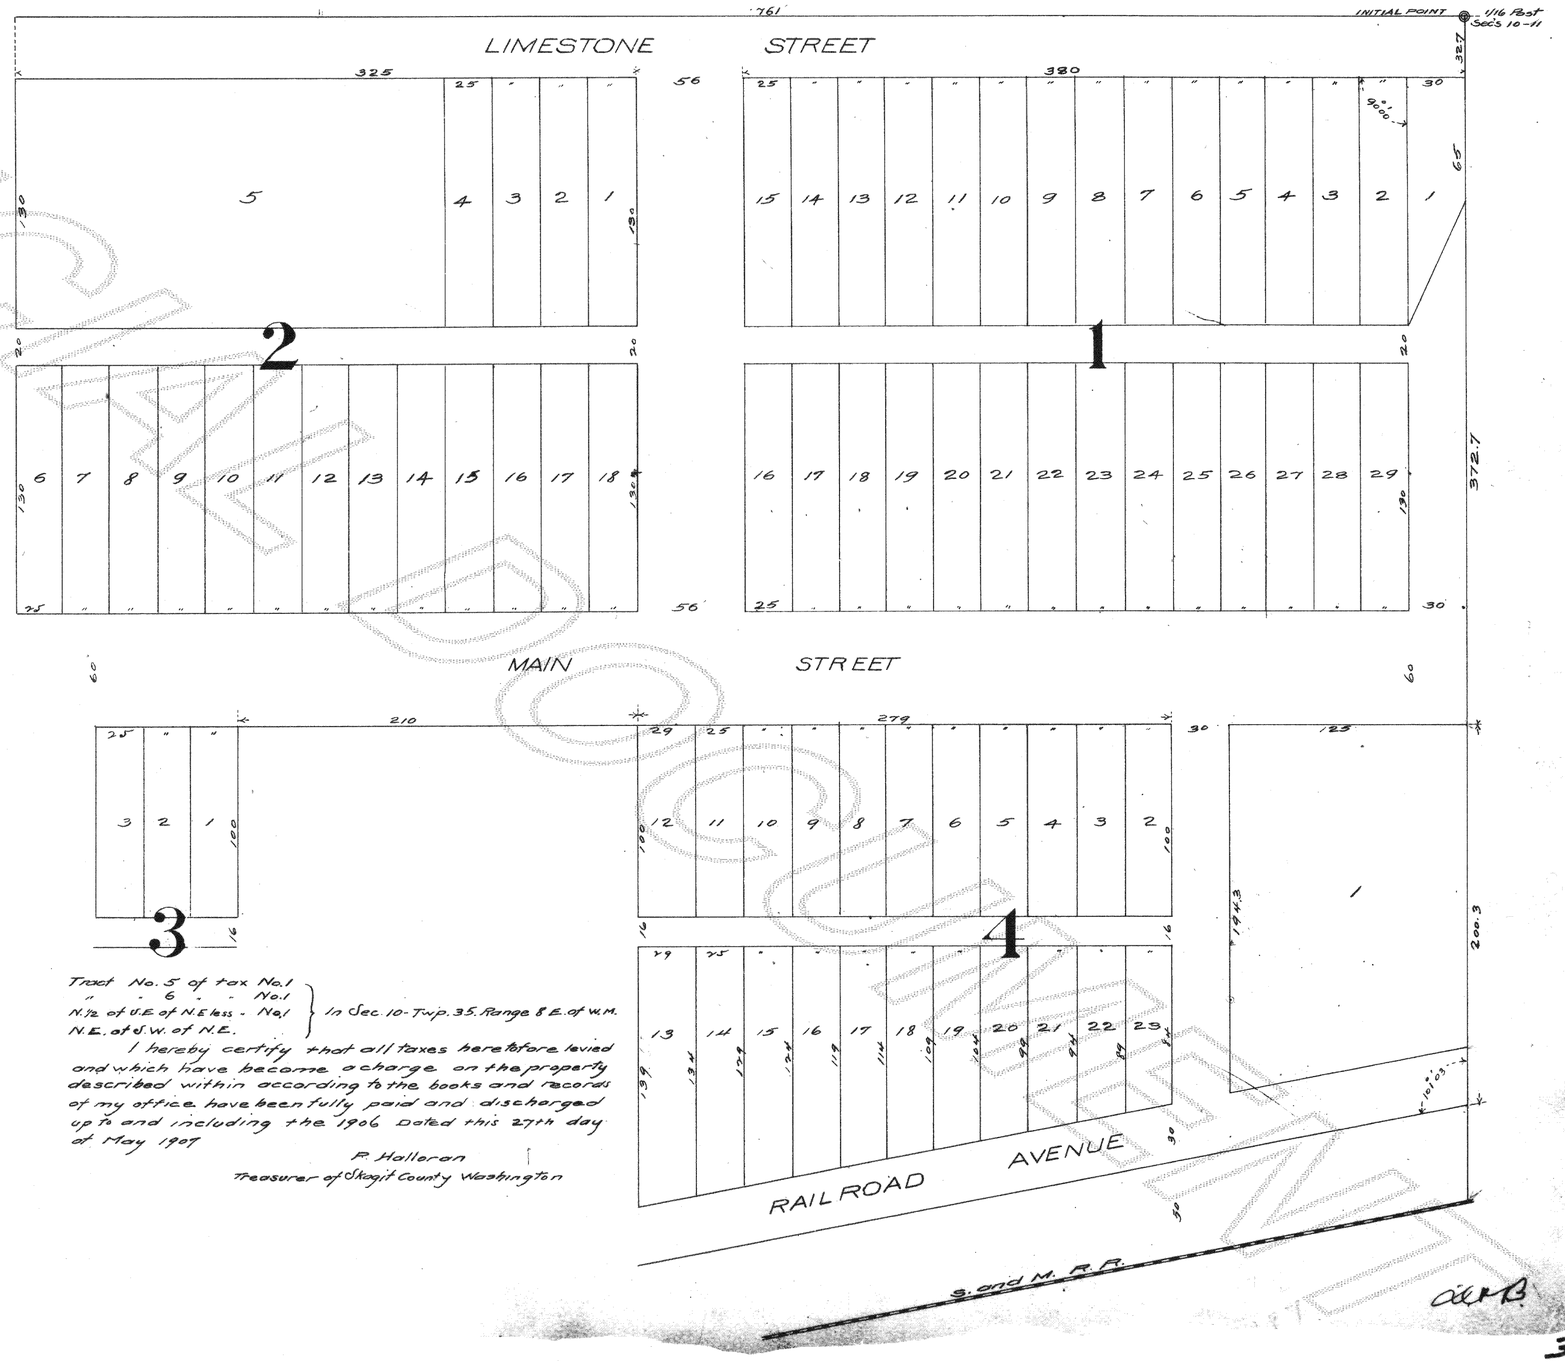

Tract No. 5 of tax No. 1
" 6 " No. 1
N½ of S.E. of N.E. less - No. 1
N.E. of S.W. of N.E. } In Sec. 10-Twp. 35. Range 8 E. of W.M.

I hereby certify that all taxes heretofore levied and which have become a charge on the property described within according to the books and records of my office have been fully paid and discharged up to and including the 1906 Dated this 27th day of May 1907

P. Halloran
Treasurer of Skagit County Washington

3-63